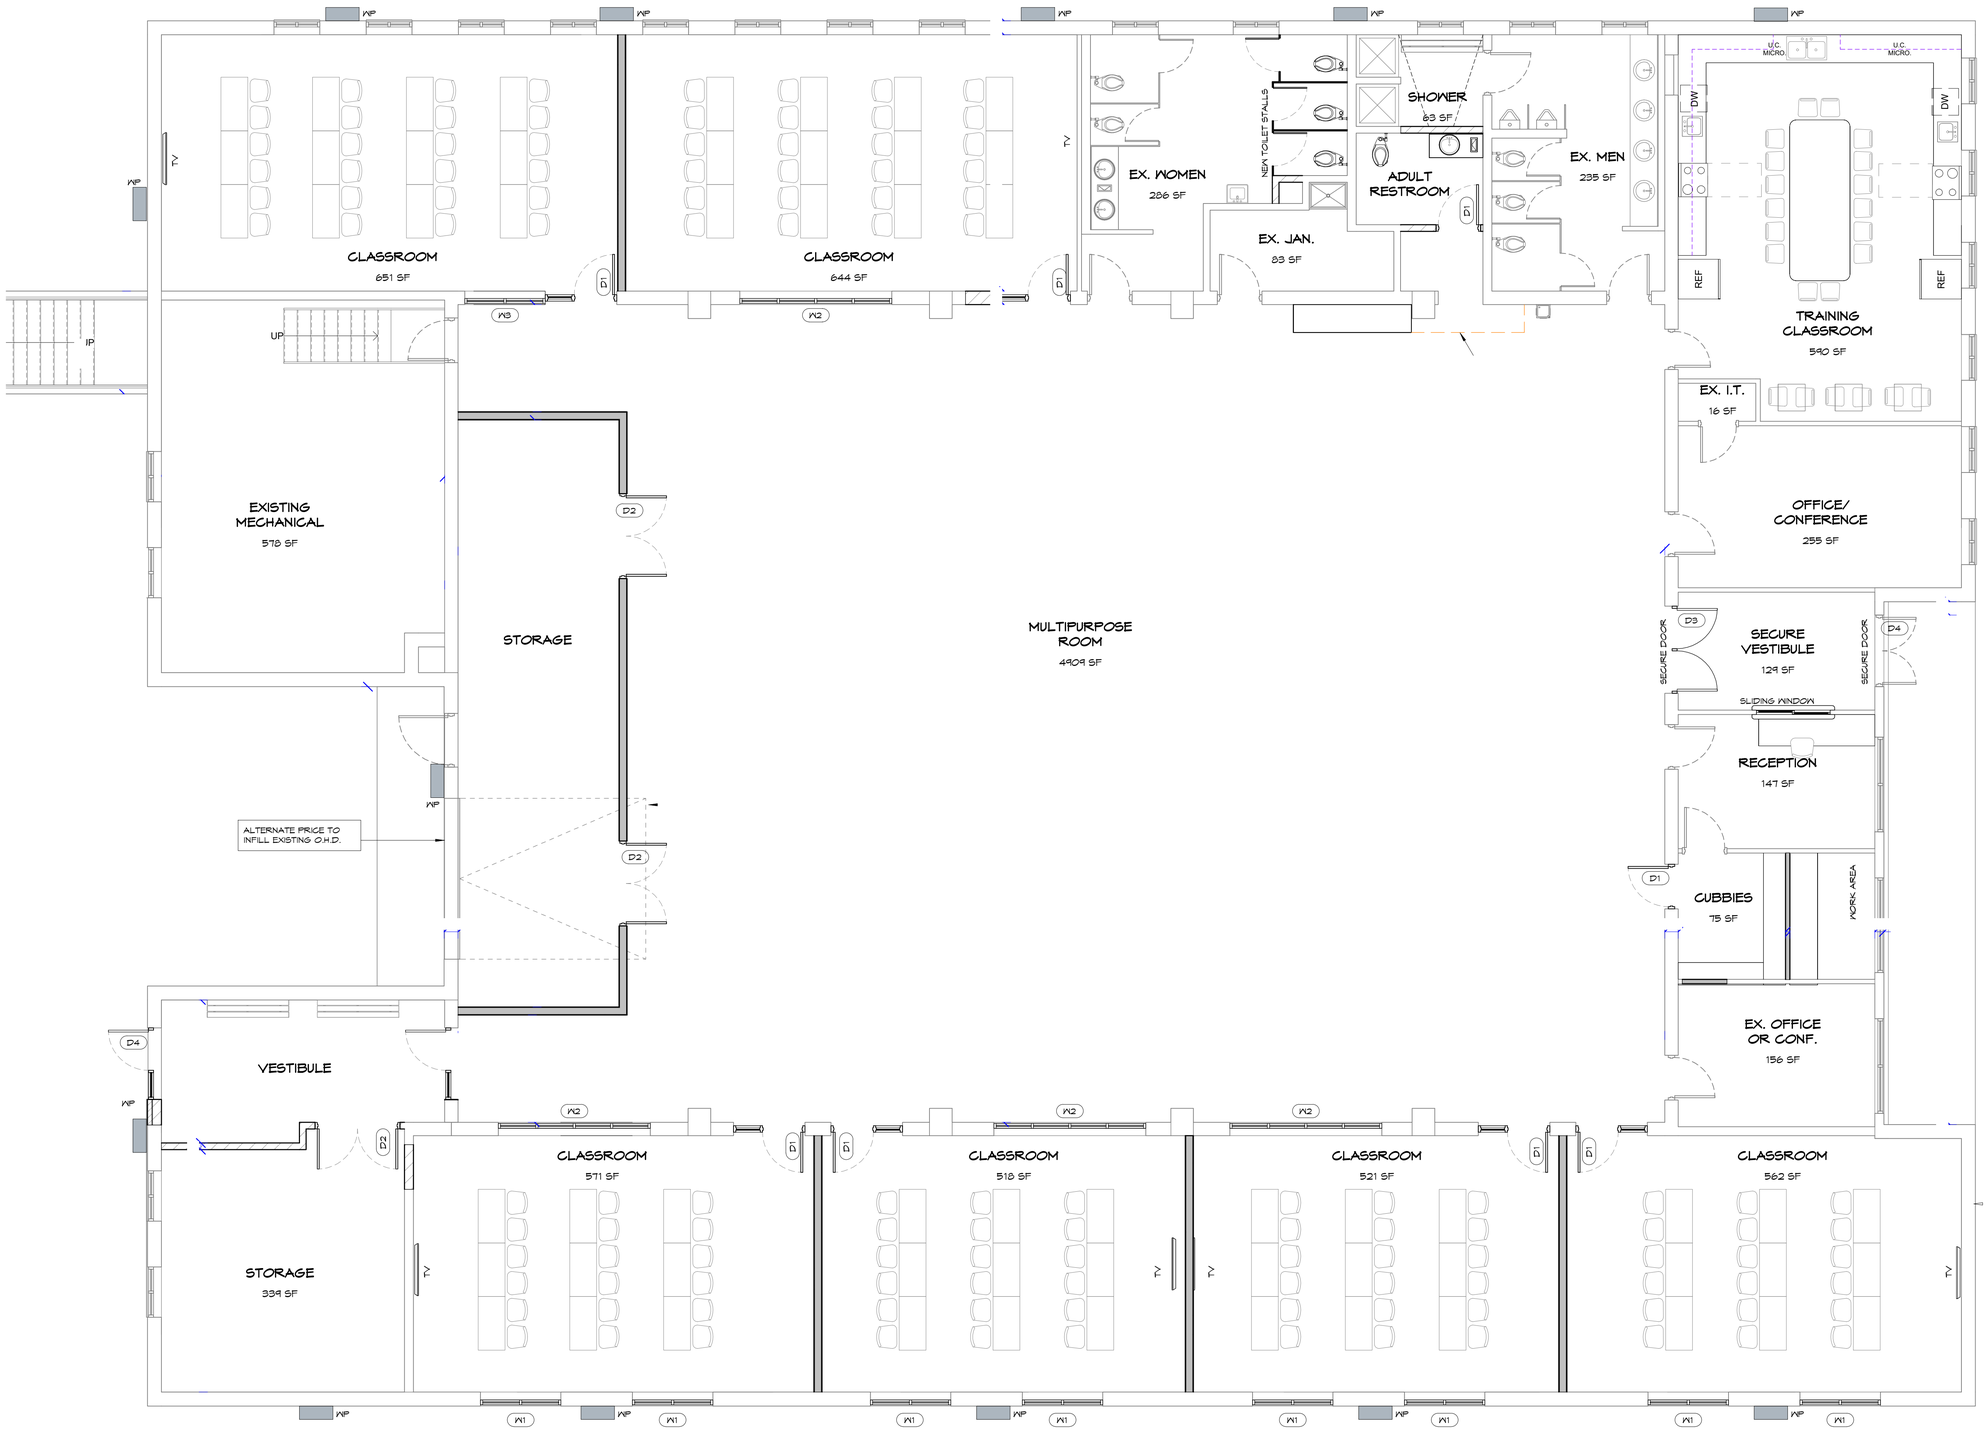


Z:\2025\25-006 Boys & Girls Club - Merrill\25-006_Revit\25-006 B&G Club - Merril_Option BI.rvt

1/27/2025 11:07:16 AM


Gries Architectural Group Inc.

HUDSON OFFICE:
400 South 2nd Street, Suite #135
Hudson, WI 54016
Phone: 920-722-5916
www.gries.design

NEENAH OFFICE:
500 North Commercial Street
Neenah, WI 54956
Phone: 920-722-2445
www.gries.design



©Copyright. This Print/Computer File Is The Exclusive Property Of Gries Architectural Group, Inc. Use Only For Purpose Which Loaned. Copying Or Reproducing Is Prohibited. Return Upon Request.


A BUILDING REMODEL FOR:

# BOYS & GIRLS CLUB

MERRILL, WI

REVISION HISTORY

| NO. | DESCRIPTION | DATE |
|---|---|---|
| | | |

date: 01-27-2025

job: 25-006

d. by:

A-1.1